MASTER PLANNING

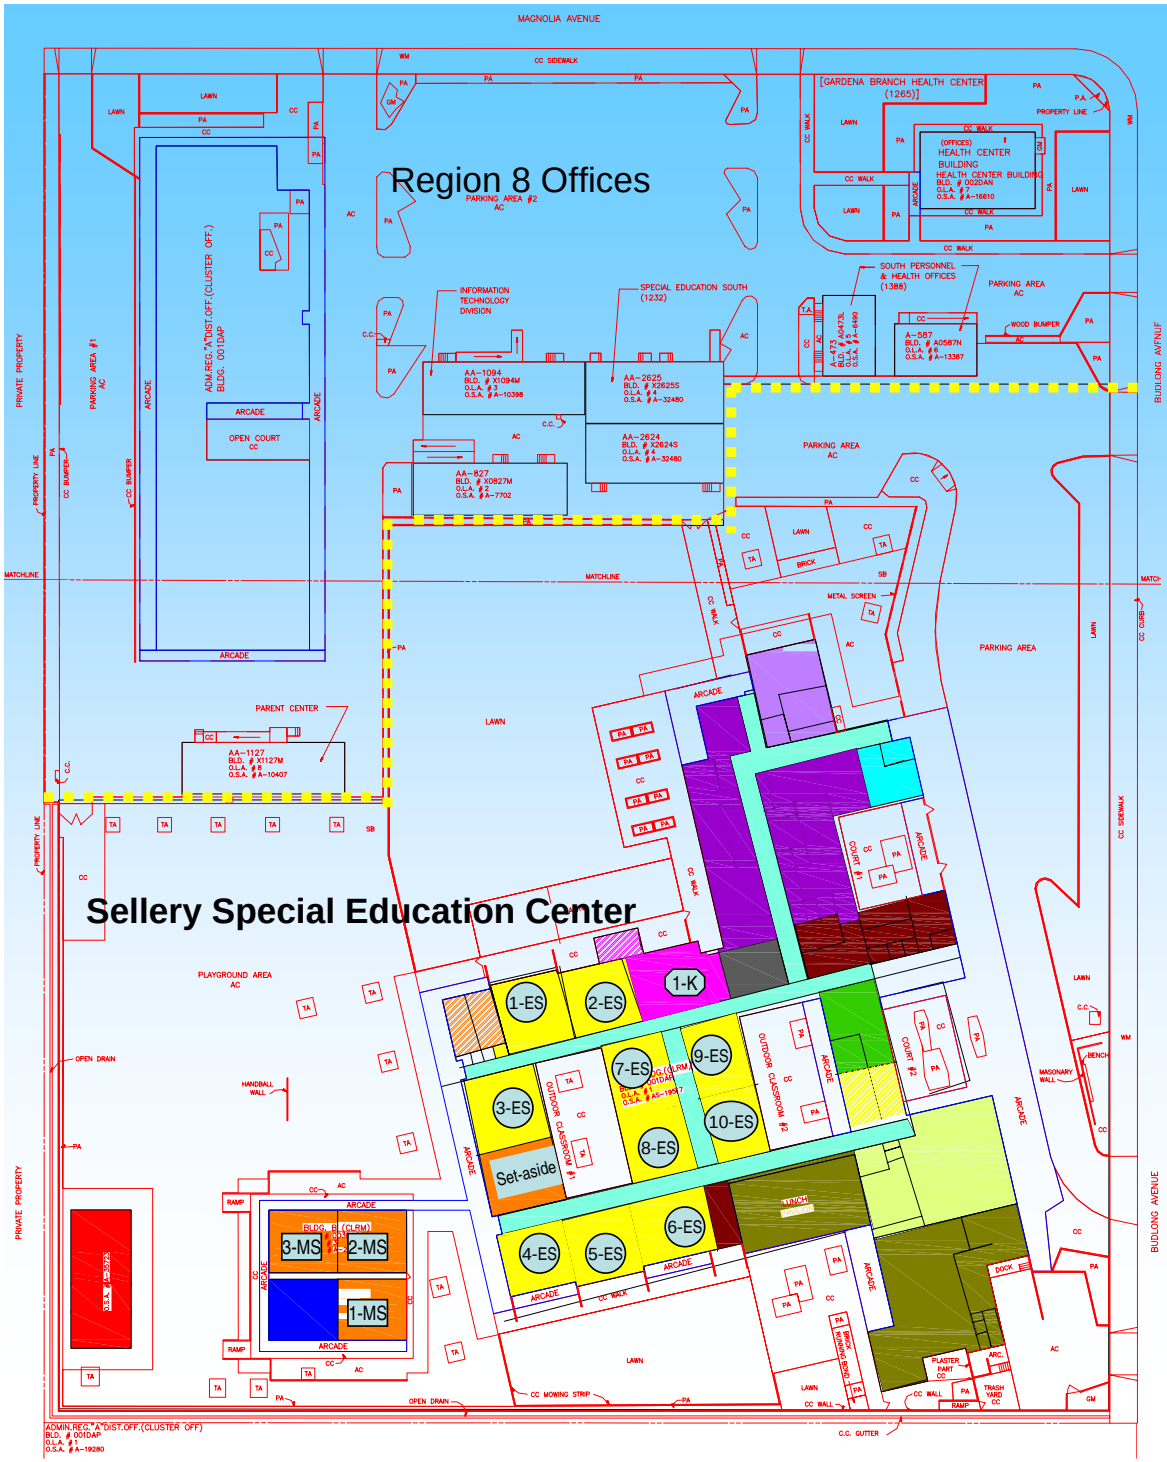

LEGEND

- REMOVE BUILDING
- AREA TO REMAIN
- AUDIOLOGY
- SCIENCE
- KINDERGARTEN
- ELEMENTARY
- MIDDLE SCHOOL
- PASSAGE WAY
- LIBRARY
- AUDITORIUM
- FOOD SERVICE
- ADMINISTRATIVE
- PRESCHOOL
- UTILITIES
- RESTROOM
- RESTROOM
- RESTROOM
- LUNCH PAVILION

Sellery Special Education Center

School Re-Purposing to K-8

New Configuration

1- Kindergarten Classroom

10- Elementary School Classrooms

3- Middle School Classrooms

Total Classrooms= 14

1- Set Aside/ Special Education Classroom

Student capacity = 356 based on 25 students per CR.

Student Capacity = 364 based on 26 Students per CR.

Los Angeles Unified School District
Today's Learners, Tomorrow's Leaders

Sellery Special Education Center